



Permit #F00137694-G

FilmL.A., Inc.
6255 W Sunset Blvd, 12th Floor
Hollywood, CA 90028
t: (213)977-8600 - f: (213)977-8601
www.filmla.com

Summary Information

Permit No: F00137694-G

Type of Permit: FILMING

Release Date: 09/24/2018

Production Company BIOCHEMISTRY, LLC

Producer Alex Scott

Insured Company Name BIOCHEMISTRY, LLC

Director Olivia Wilde

Contact Phone No. 1 818-517-6271

1st AD Scott Robertson

Contact Phone No. 2

Production Manager Alex Scott

Fax

FilmL.A. Coordinator Michael Gonzalez

Address 812 N ROBERTSON BLVD
WEST HOLLYWOOD, California
90069

Location Manager Michael Wesley

Primary Phone Mobile - 818-517-6271

Secondary Phone Office - 323-860-7680

Production Title BIOCHEMISTRY 2.0

Type of Production Feature

Location Assistant NA NA

Primary Phone Mobile - 818-517-6271

Secondary Phone

Fees

Posting 300 \$0.00

Total Permit Fee \$0.00

Number of Locations 1



FilmL.A., Inc.
6255 W Sunset Blvd, 12th Floor
Hollywood, CA 90028
t: (213)977-8600 - f: (213)977-8601
www.filmla.com

Summary Information**Location****Location 1 of 1****Page 1 of 3**

Permit Number	F00137694-G	Location Manager	Michael Wesley
Production Company	BIOCHEMISTRY, LLC	Primary Phone	Mobile - 818-517-6271
Insured Company	BIOCHEMISTRY, LLC	Secondary Phone	Office - 323-860-7680
Production Title	BIOCHEMISTRY 2.0		

Location Address 7610 Woodley Ave, Los Angeles, CA, 91406**Location Name** VAN NUYS FLY AWAY**Location Type** Airport**Prep Dates** 6/3/2018 - 6/3/2018 07:00 - 12:00 1 day**Film Dates** 6/3/2018 - 6/3/2018 12:00 - 20:00 1 day**Strike Dates** 6/3/2018 - 6/3/2018 20:00 - 22:00**Open or Closed to the Public** Open

Generic Conditions *Certain service and personnel fees required by jurisdictional agencies are not collected by FilmL.A. Any such fees must be paid directly to the appropriate agency, and a separate invoice will be provided to the permittee.
*LAFD UFSO: Company must contact FilmL.A. for extension of the Uniformed Fire Safety Officers' hours. During normal business hours, UFSO must also inform the LAFD Film desk of the extension.
Community Survey Obtained
Equipment staging and vehicles may park on one side of the street only.
Must comply with attached conditions
Must Maintain 5' Clearance on Sidewalks/Walkways
Must maintain local/emergency access
No cast or crew parking on area streets
No steps from trailers, trucks or motorhomes may be facing road
Number of uniformed officers listed on the permit is a minimum requirement.
Permittee remains responsible for deploying a sufficient number of uniformed officers to provide traffic and crowd control to ensure the safety of the film crew and the public.
Traffic control must be done in accordance w/MUTCD
Traffic Officers Required
Uniformed officers shall have a copy of the film permit in their possession and are required to confirm that all traffic control signage devices are in place.

Please see attached documents OVERHEAD_Flyaway.pdf
Saticoy St btwn Gloria Ave & Gaviota Ave NS curb - Biochemistry.pdf
BIOCHEMISTRY_Flyaway LOI_Revised_5.31.18.pdf
Haskell Ave Strathern St Arminta St & Gloria (closure) - Biochemistry (Rev 1).pdf



FilmL.A., Inc.
6255 W Sunset Blvd, 12th Floor
Hollywood, CA 90028
t: (213)977-8600 - f: (213)977-8601
www.filmla.com

Summary Information**Location****Location 1 of 1****Page 2 of 3**

Permit Number F00137694-G
Production Company BIOCHEMISTRY, LLC
Insured Company BIOCHEMISTRY, LLC
Production Title BIOCHEMISTRY 2.0

Location Manager Michael Wesley
Primary Phone Mobile - 818-517-6271
Secondary Phone Office - 323-860-7680

Equipment on Location	Type	Quantity	Personnel on Location	Type	Quantity
	5 or 10 ton trucks	6		Cast	2
	Cast/Crew vehicles	180		Crew	90
	Catering Truck	1		Extras	87
	Honey Wagons	1		LA City UFSO assigned	42804
	Process Trailer	3		Off-Duty/Retired LAPD Officer(s)	3
	Semi Trucks	1			
	Stakebed Trucks	3			
	Trailers	15			
	Vans	3			

Filming Activities Drive by; Drive ups & away; Driving shots; Equipment on property; Interior and exterior dialogue; Intermittent pedestrian control; Intermittent traffic control - 2 minutes standard; Scene: passenger vehicle driving up to the terminal building and dropping off a character. As the vehicle begins to drive away, the character rushes back to the vehicle and hops back in. ; As the vehicle begins to drive away, the character rushes back to the vehicle and hops back in then drives away. 10 – 15 background actors in vehicles moving with the flow of traffic through the terminal drop-off area, along with provided shuttle busses; Requesting curb lane access • Requesting 1 ½ driving lane access from taxi cab staging area to south of crosswalk • Requesting traffic control in driving lanes from Airport Police; • Requesting space on east side of terminal and light posts for equipment staging / video village / background holding • Staging behind terminal building • Luggage and luggage carts for skycaps; crafty east side of elevator, Generator in dirt lot to the north of main garage entrance;

Jurisdiction **Political:** Los Angeles City - Council District 06
Police: Los Angeles Police Department
Fire: Los Angeles City

Thomas Guide **Page:** 531**Grid:** F4

Coordinator Note Rider F is a no-charge rider collecting additional fees for the Van Nuys Airport

Coordinator Note RIDER G IS A ZERO RIDER FOR ACCOUNTING PURPOSES

Parking **Base Camp**
Location Type : Filming Location
Parking Notes

Crew Parking
Location Type : Filming Location



FilmL.A., Inc.
6255 W Sunset Blvd, 12th Floor
Hollywood, CA 90028
t: (213)977-8600 - f: (213)977-8601
www.filmla.com

Summary Information**Location****Location 1 of 1****Page 3 of 3**

Permit Number F00137694-G
Production Company BIOCHEMISTRY, LLC
Insured Company BIOCHEMISTRY, LLC
Production Title BIOCHEMISTRY 2.0

Location Manager Michael Wesley
Primary Phone Mobile - 818-517-6271
Secondary Phone Office - 323-860-7680

We would like to request use of the Gloria Street lot for crew parking / base camp / working trucks.
Request 35 parking spaces on the west side of short term parking lot, along with the use of 6 spaces in the second lane of short term parking lot.

Posting "No Parking" signs ZERO RIDER FOR ACCOUNTING PURPOSES

Approximate Footage 0 - 300

Log Number

Date(s) 9/21/2018 to 9/21/2018

Time(s) 00:00 to 00:00



CRAFT SERVICE?
CAMERA TRUCK?

APPROVED
GENERATOR
PLACEMENT?


EQUIPMENT
STAGING
AREA


TRAFFIC FLOW FOR
DRIVE AWAY

FILMING AREA

CRAFT SERVICE?
CAMERA TRUCK?


PICTURE BUS PLACEMENT

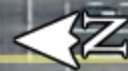

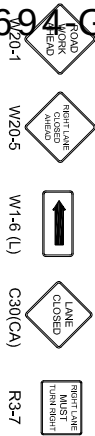

W20-1 W20-5 W1-6 (L) C30 (CA) R3-7

- ③ TRAFFIC SIGNAL
- TRAFFIC CONE
- ⏏ TYPE I W/ SIGN
- ⚡ HIGH LEVEL WARNING DEVICE
- ⚡ FLASHING ARROW SIGN (FAS)

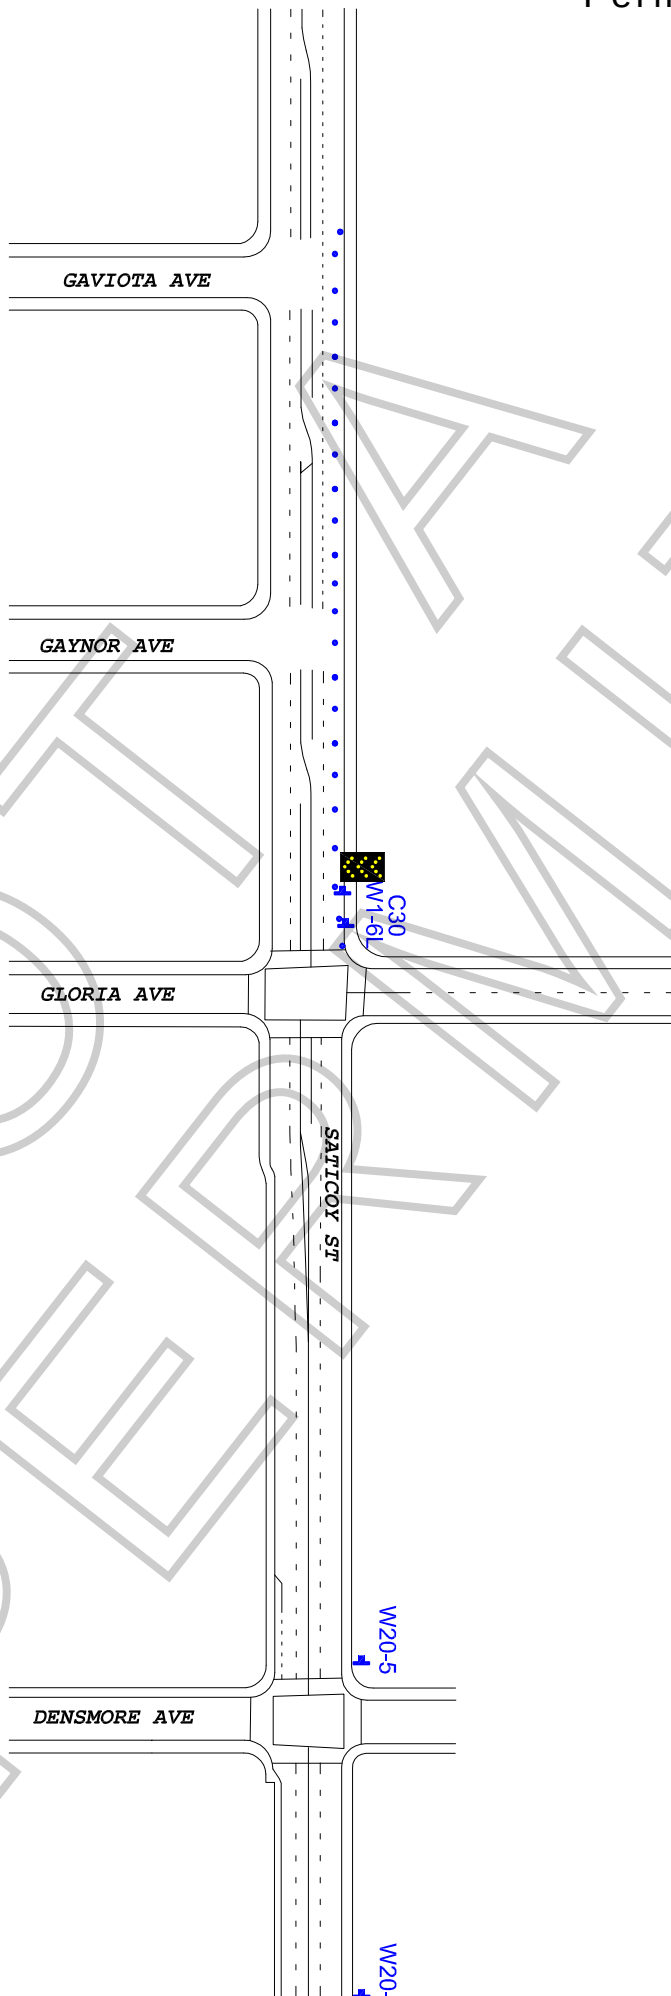

WORK ZONE TRAFFIC CONTROL PLAN
GENERAL NOTES

1. DATE/TIME: 6-3-18 FROM 08:00 HOURS TO 14:00 HOURS.
2. ALL SIGNING, STRIPING, AND TRAFFIC CONTROL DEVICES SHALL CONFORM TO THE (CURRENT) STATE OF CALIFORNIA DEPARTMENT OF TRANSPORTATION (CALTRANS) STANDARD PLANS AND STANDARD SPECIFICATIONS, CALIFORNIA MUTCD, AND ANY ADDENDUMS THERETO, AND AS SHOWN ON THESE PLANS, SYMBOLS AND ABBREVIATIONS USED ARE SHOWN ON CALTRANS STANDARD PLANS.
3. THERE WILL BE NO INTERFERENCE WITH TRAFFIC SIGNALS OR CROSSWALKS.
4. CONES WILL BE 28" MINIMUM HEIGHT AND HAVE REFLECTORIZED SLEEVES FOR NIGHT WORK.
5. POLICE WILL DIRECT TRAFFIC IF NECESSARY.



ALL TRAFFIC CONTROL
WILL BE INSTALLED TO
MEET OR EXCEED THE
LATEST CALMUTCD
MINIMUM REQUIREMENTS

TOP FOR: BIOCHEMISTRY	
LOCATION:	NORTH SIDE CURB LANE OF SATICOY AVE BTW GAYNOR AVE & 50' EASTWEST LOS ANGELES, CALIFORNIA
CONTACT:	MIKE TARIS OFFICE# 818-706-8022 MICHAEL WESLEY PH# 818-517-6271
	JCL TRAFFIC SERVICES (213) 622-9775 C31-CA Lic # 805357
DATE	REVISIONS
	DRAFTER: MARO MENIAR
	SCALE: N.T.S.
	FILM LK:

May 21, 2018 (revised, 5/31/18)

RE: Letter of Intent for Filming at Van Nuys Flyaway

Applicant:
Biochemistry, LLC
1438 N. Gower Street
Bldg. 13, 3rd Floor – Box# 42
Los Angeles, CA 90028

To Whom It May Concern,

This letter of intent addresses our proposed filming activities and requests at the Van Nuys Flyaway for the feature film "Biochemistry" from Annapurna Pictures.

The scene involves a passenger vehicle driving up to the terminal building and dropping off a character. As the vehicle begins to drive away, the character rushes back to the vehicle and hops back in. The vehicle will then drive away. We would like to have 10 – 15 background actors in their vehicles moving with the flow of traffic through the terminal drop-off area, along with provided shuttle busses as well.

- We would like to request use of the Gloria Street lot for crew parking / base camp / working trucks.
- Requesting the parking spaces in rows 2 and 4 of the short term parking lot.
Row 2 to begin at 1PM to stage blocking Buses
Row 4 to begin at 1PM to stage picture vehicles and for 10 – 15 background actors in their vehicles moving with the flow of traffic
- Requesting 1 ½ driving lane access from taxi cab staging area to south of crosswalk
- Requesting traffic control in driving lanes from Airport Police
- Requesting two minute vehicle and pedestrian intermittent control per the Airport Police and at their discretion
- Requesting space on east side of terminal and light posts for equipment staging / video village / background holding
- Staging behind terminal building
- Luggage and luggage carts for skycaps
- The continues curbside announcements to be turned off
- We will have 5 10'x10' pop up tents in the equipment/holding location in the rear (eastside) of the terminal
- Generator placement to be located in dirt area fronting parking garage entrance
- At no point will Production block the crosswalk
- Crafty to be placed behind the elevator on the east between the parking baggage
- We will have 50 traffic cones along with caution tape

- Catering for Production to be located in the Gloria Lot
- Production to have security at all points where any production activity, parking, equipment, crew or background actors are located and in the basecamp of the Gloria Lot

• Please see below for additional information / requests per your website:

i. Number of cast and crew/personnel, clients/invitees.

90 crew, 87 background, 2 cast. Total of 179

ii. Production dates (specify prep, strike and filming).

Prep: Sunday, June 3 – 6am-12pm.

Filming: Sunday, June 3, 2018 – Rehearse/Set-up 12pm-3pm / Film 3pm-8pm

Strike: TBD – Sunday at wrap or Monday, June 4 6am?

iii. Arrival and departure hours.

Saturday, June 2

4pm-10pm

Gloria Parking lot: Equipment trucks arrive to hold for next day

Sunday, June 3

Need the Gloria Lot Gate open at 4PM

Estimated crew call – 7am

Catering arrive – est. 3am

Prep flyaway – est. 6am – Noon

Rehearse/Set-up 12pm-3pm / Film 3pm-8pm

iv. Number and type of production vehicles.

- 180 passenger vehicles
- Catering Kitchen and Support Truck
- 2 - 2 room trailers
- 1 - 3 room trailer
- 1 - Transpo trailer
- 1 - Honeywagon
- 1 - Hair / Makeup trailer
- 1 - 48' Wardrobe trailer
- 1 - Hair/Make-up trailer
- 1 - Craft Service Trailer
- 1 - F/X trailer
- 3 - Vehicle Process trailers
- 6 - 10 or 5 ton trucks (Camera, Grip, Props, Set Dec, Electric Rigging, Grip Rigging)
- 3 - Stake beds
- 1 - 35' truck (Electric)
- 3 - Vans
- 30 Picture Cars

v. Items of equipment to be used, e.g. cranes, scissor lifts, etc.

- ADA Compliant Crossovers only to be used for productions cabeling

vi. Lighting requests.

- Request permission to control exterior overhang lights (on/off)
- Request permission to control exterior neon lights (on/off)

Identification and use of large, disruptive, and/or hazardous props, e.g. weapons, picture vehicles, etc.

- Request permission to park 3-4 "airport" busses in the spaces of the second lane of short term parking lot. Please see overhead
- Hang sign over North sliding door entrance to terminal

vii. Aircraft (specify make, model, FAA registration number, and use). N/A

viii. Special effects requests, e.g. rain/smoke, explosives, etc. N/A

ix. Identification and use of animals. N/A

x. Alteration requests, e.g. painting/sign removal N/A

BIOCHEMISTRY, LLC

Name: Michael Wesley


Title: Location Manager

Signature: Michael R. Wesley

Date: 5/31/18

VAN NUYS FLYAWAY

PLOT PLAN

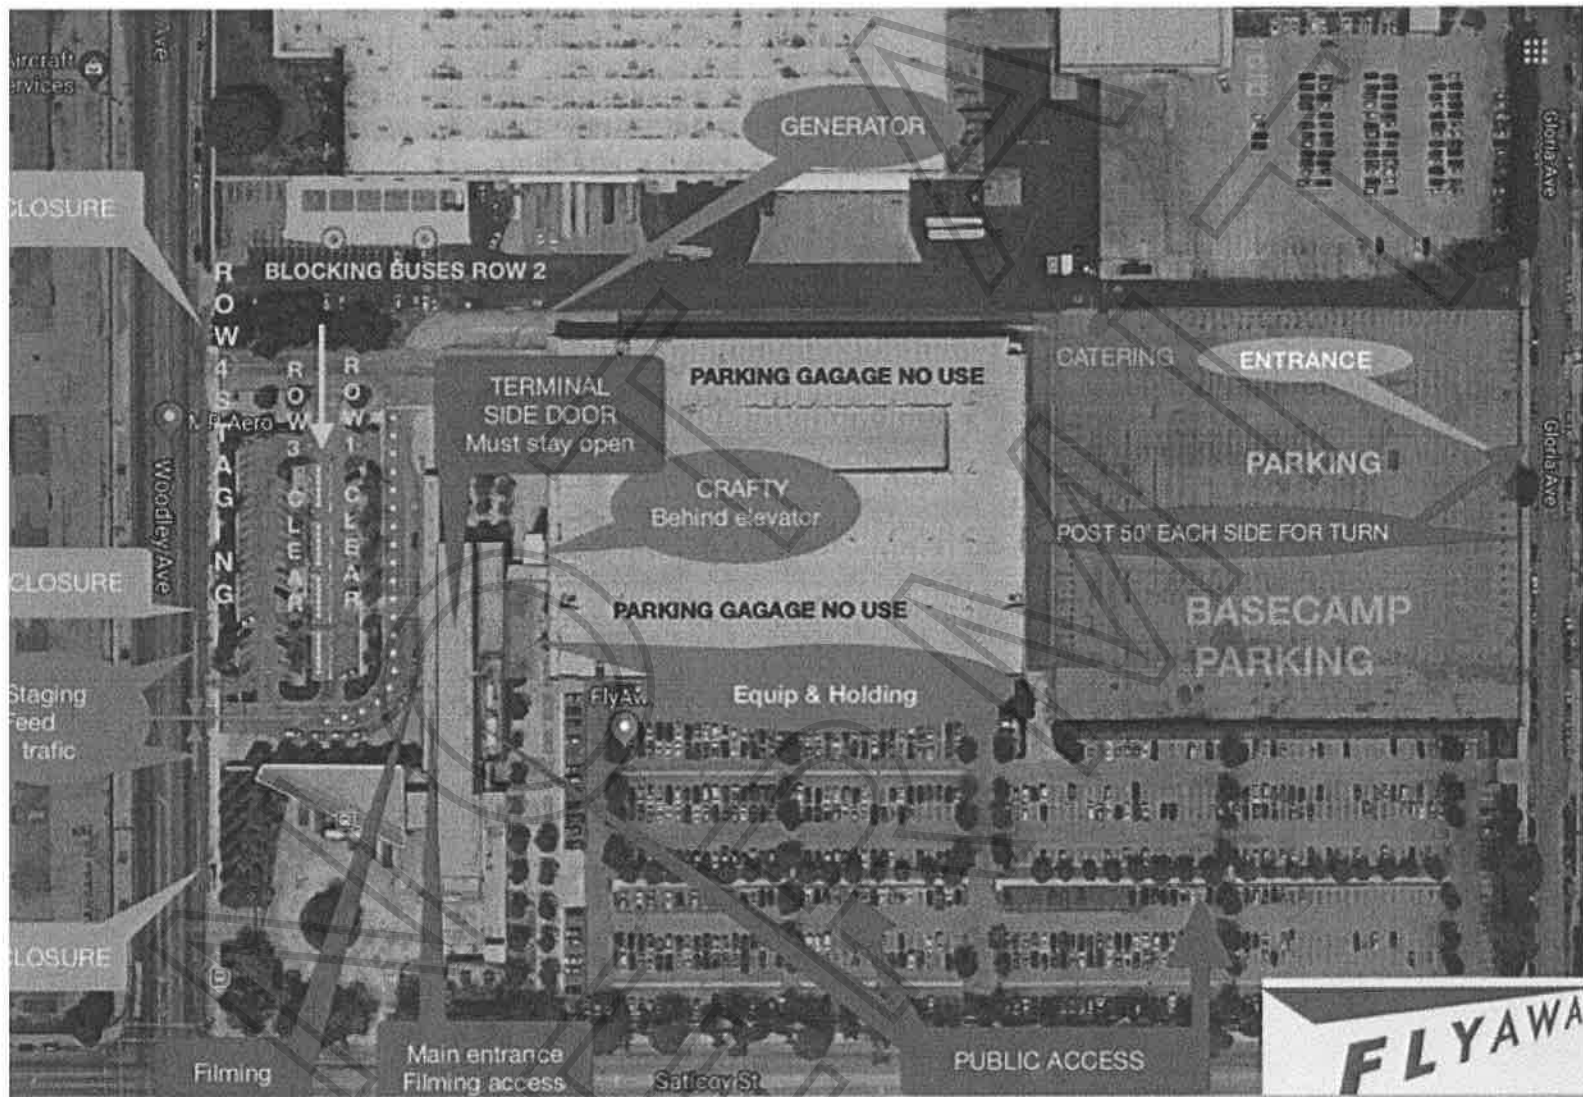


xi. Stunt requests. N/A




TRAFFIC SIGNAL
TRAFFIC CONE
TYPE I W/ SIGN
TYPE III BARRICADE WITH SIGN
TYPE III BARRICADE


DETAIL A:

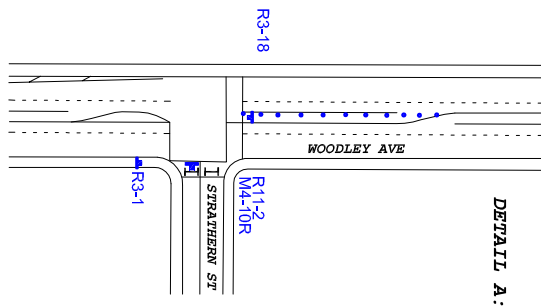


DETAIL A:

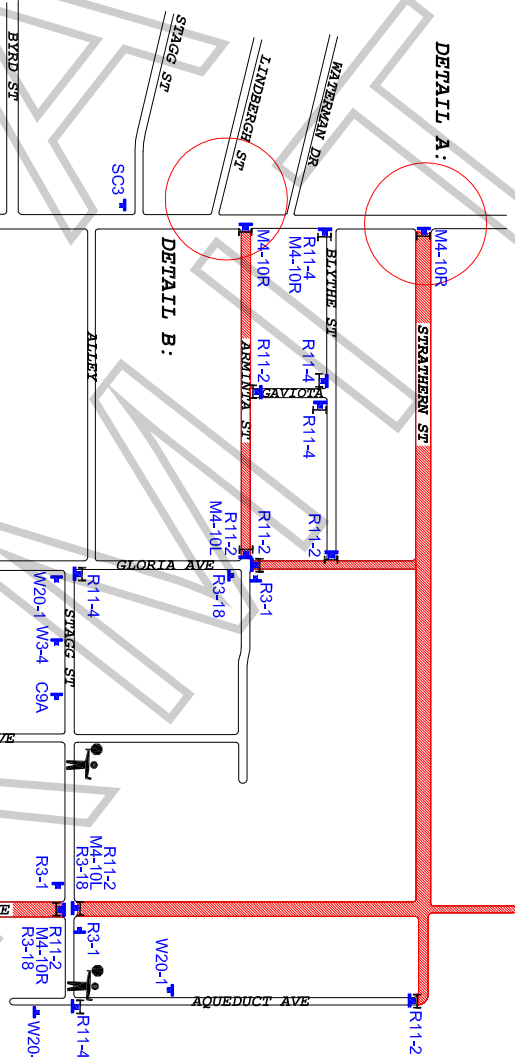


DETAIL B:

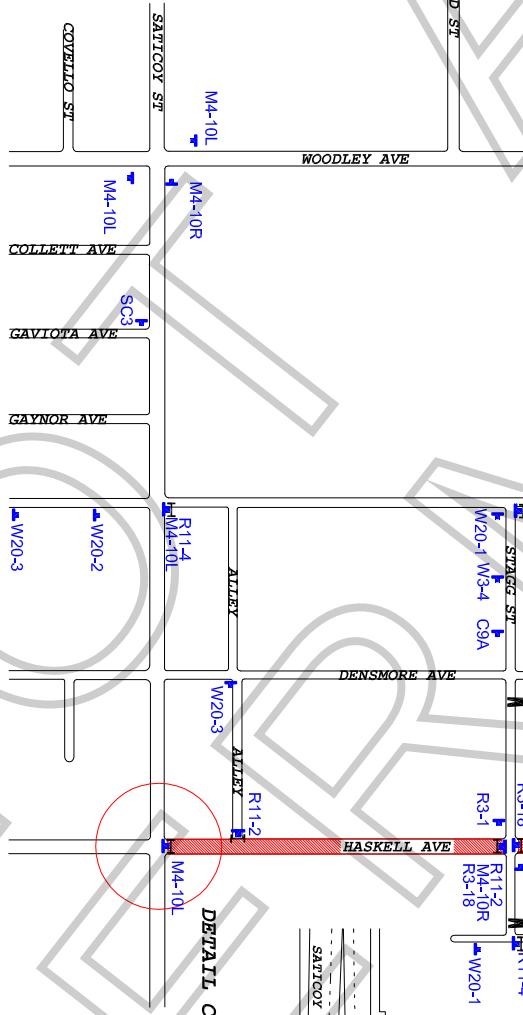

DETAIL C:

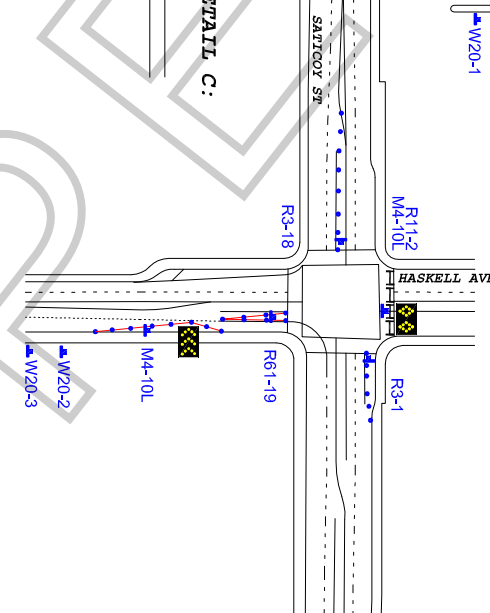

DETAIL B:

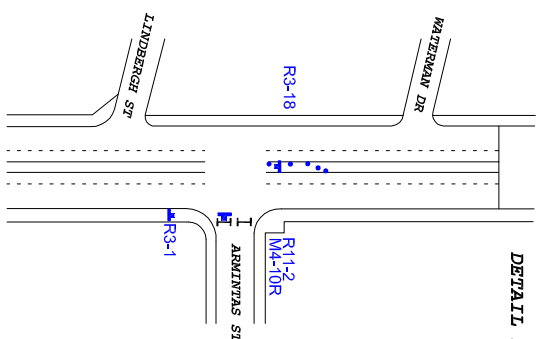

WORK ZONE TRAFFIC CONTROL PLAN
GENERAL NOTES

1. DATE/TIME: 6-3-18 FROM 06:30 HOURS TO 17:00 HOURS.
2. ALL SIGNING, STRIPING, AND TRAFFIC CONTROL DEVICES SHALL CONFORM TO THE (CURRENT) STATE OF CALIFORNIA DEPARTMENT OF TRANSPORTATION (CALTRANS) STANDARD PLANS AND STANDARD SPECIFICATIONS, CALIFORNIA MUTCD, AND ANY ADDENDUMS THERETO, AND AS SHOWN ON THESE PLANS. SYMBOLS AND ABBREVIATIONS USED ARE SHOWN ON CALTRANS STANDARD PLANS.
3. THERE WILL BE NO INTERFERENCE WITH TRAFFIC SIGNALS OR CROSSWALKS.
4. CONES WILL BE 28" MINIMUM HEIGHT AND HAVE REFLECTORIZED SLEEVES FOR NIGHT WORK.
5. POLICE WILL DIRECT TRAFFIC IF NECESSARY.

ALL TRAFFIC CONTROL
WILL BE INSTALLED TO
MEET OR EXCEED THE
MINIMUM REQUIREMENTS



BIOCHEMISTRY


TOP FOR:

LOCATION: FULL CLOSURE - HASKELL AVE BTWN SATICOY ST NORTH TO END
FULL CLOSURE - STRATFORN ST BTWN WOODLEY AVE & AQUEDUCT AVE
FULL CLOSURE - GAVITOA ST BTWN WOODLEY AVE & STRATFORN
FULL CLOSURE - OS ANGELES CALIFORNIA

CONTRACT: MIKE TARRIS

OFFICE# 818-706-8022
MICHAEL WESLEY
PH# 818-517-6271

JCL TRAFFIC SERVICES
(213) 622-9775
C31-CA Lic # 806357

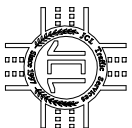

DATE

REVISIONS

DRAWN BY: MARIO MENJIVAR
SCALE: N.T.S.
FILM LA: